


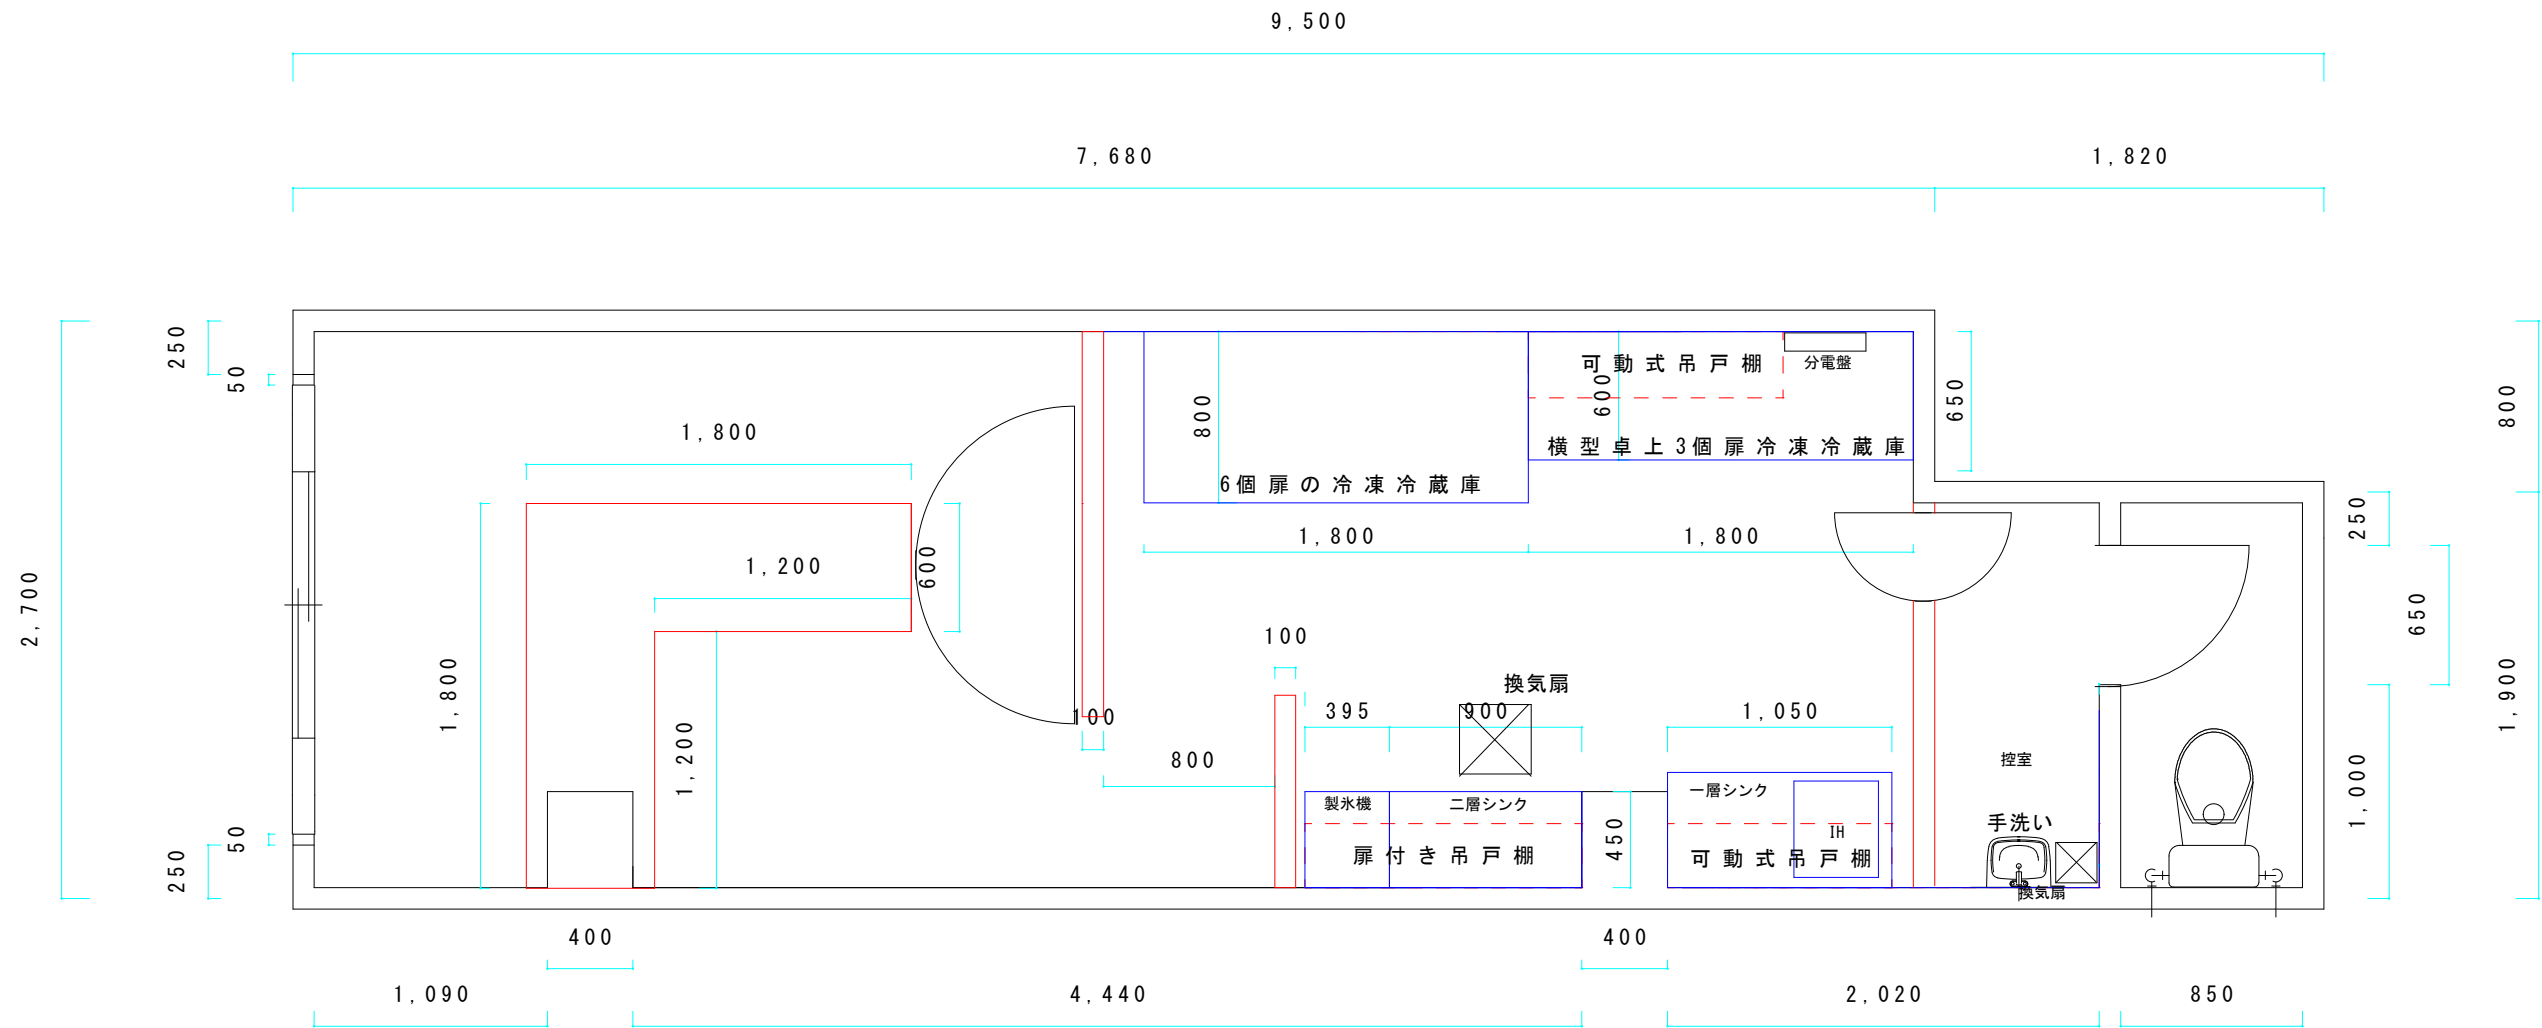

	Constructon Site	Title of Drawing	Scale	Designed	Responsible	Date	Dwn.	Ckd.	Appn.	Drawing No.
		(仮) 計画平面図	S=1:50 (A3)			2026.04.13				